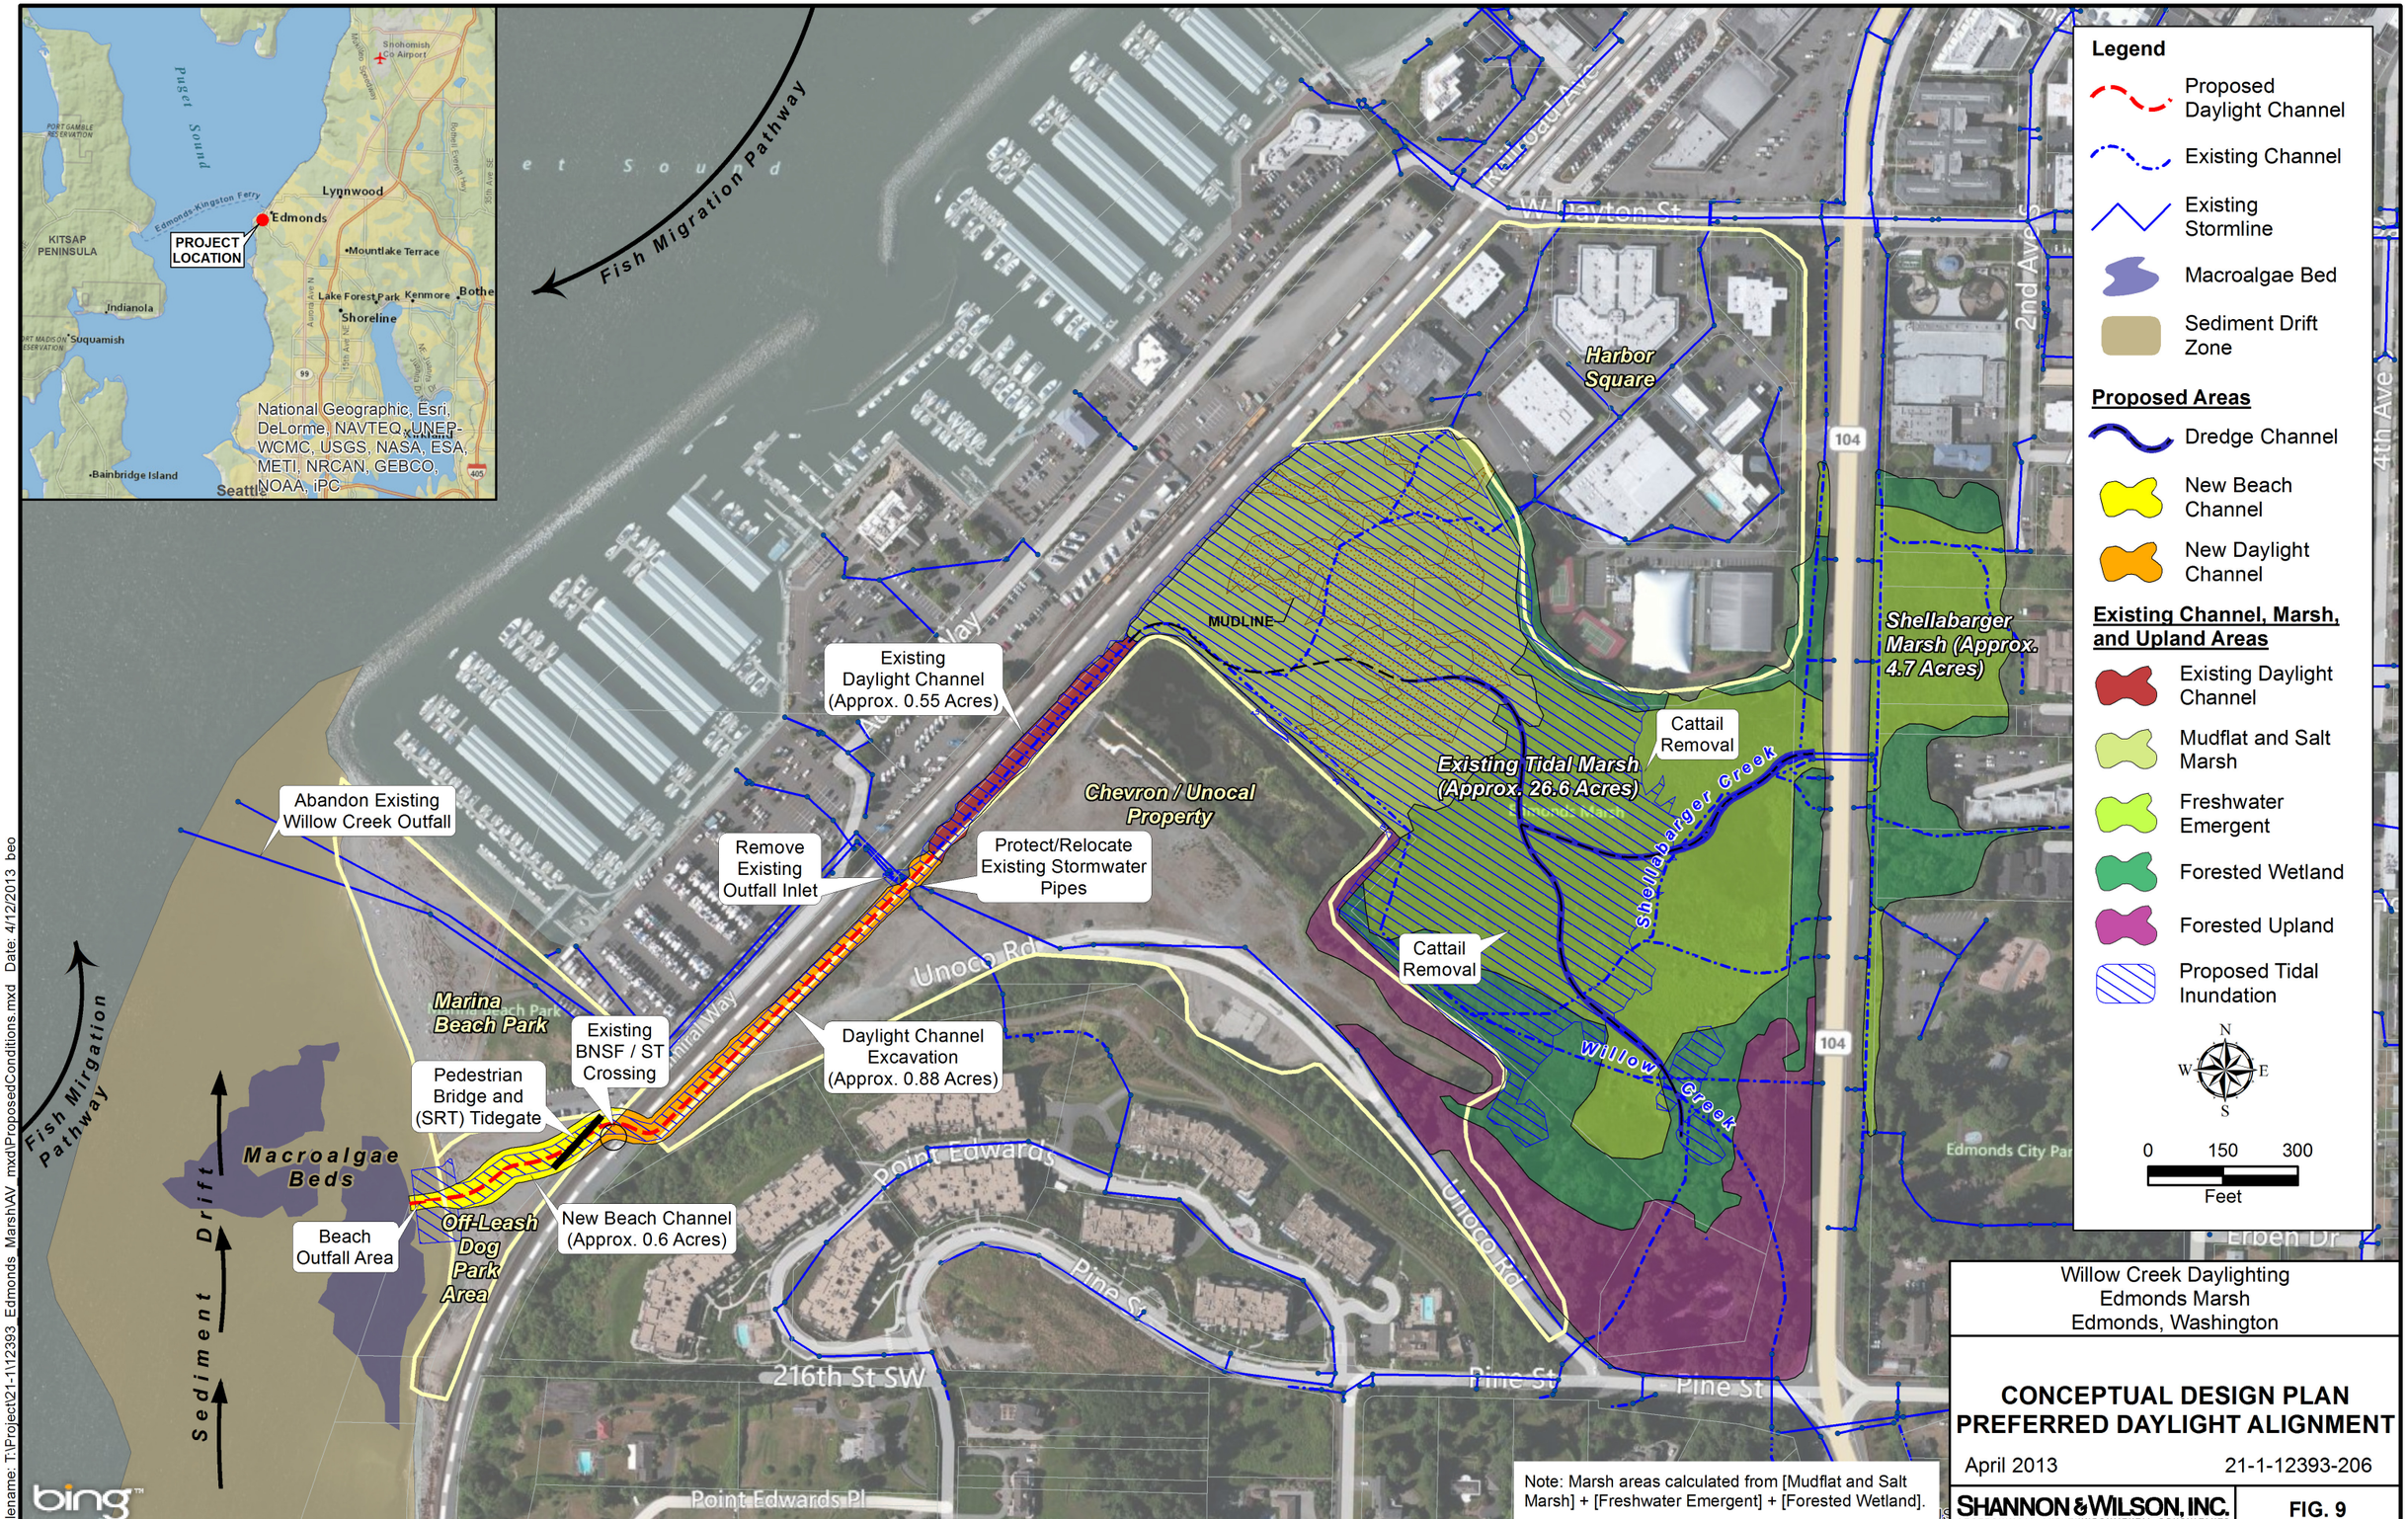

Note: Marsh areas calculated from [Mudflat and Salt Marsh] + [Freshwater Emergent] + [Forested Wetland].

Willow Creek Daylighting
Edmonds Marsh
Edmonds, Washington

CONCEPTUAL DESIGN PLAN
PREFERRED DAYLIGHT ALIGNMENT

April 2013 | 21-1-12393-206

SHANNON & WILSON, INC.
GEOTECHNICAL AND ENVIRONMENTAL CONSULTANTS

FIG. 9

Filename: T:\Project\21-1\12393_Edmonds_Marsh\AV_mxd\ProposedConditions.mxd Date: 4/12/2013 beo