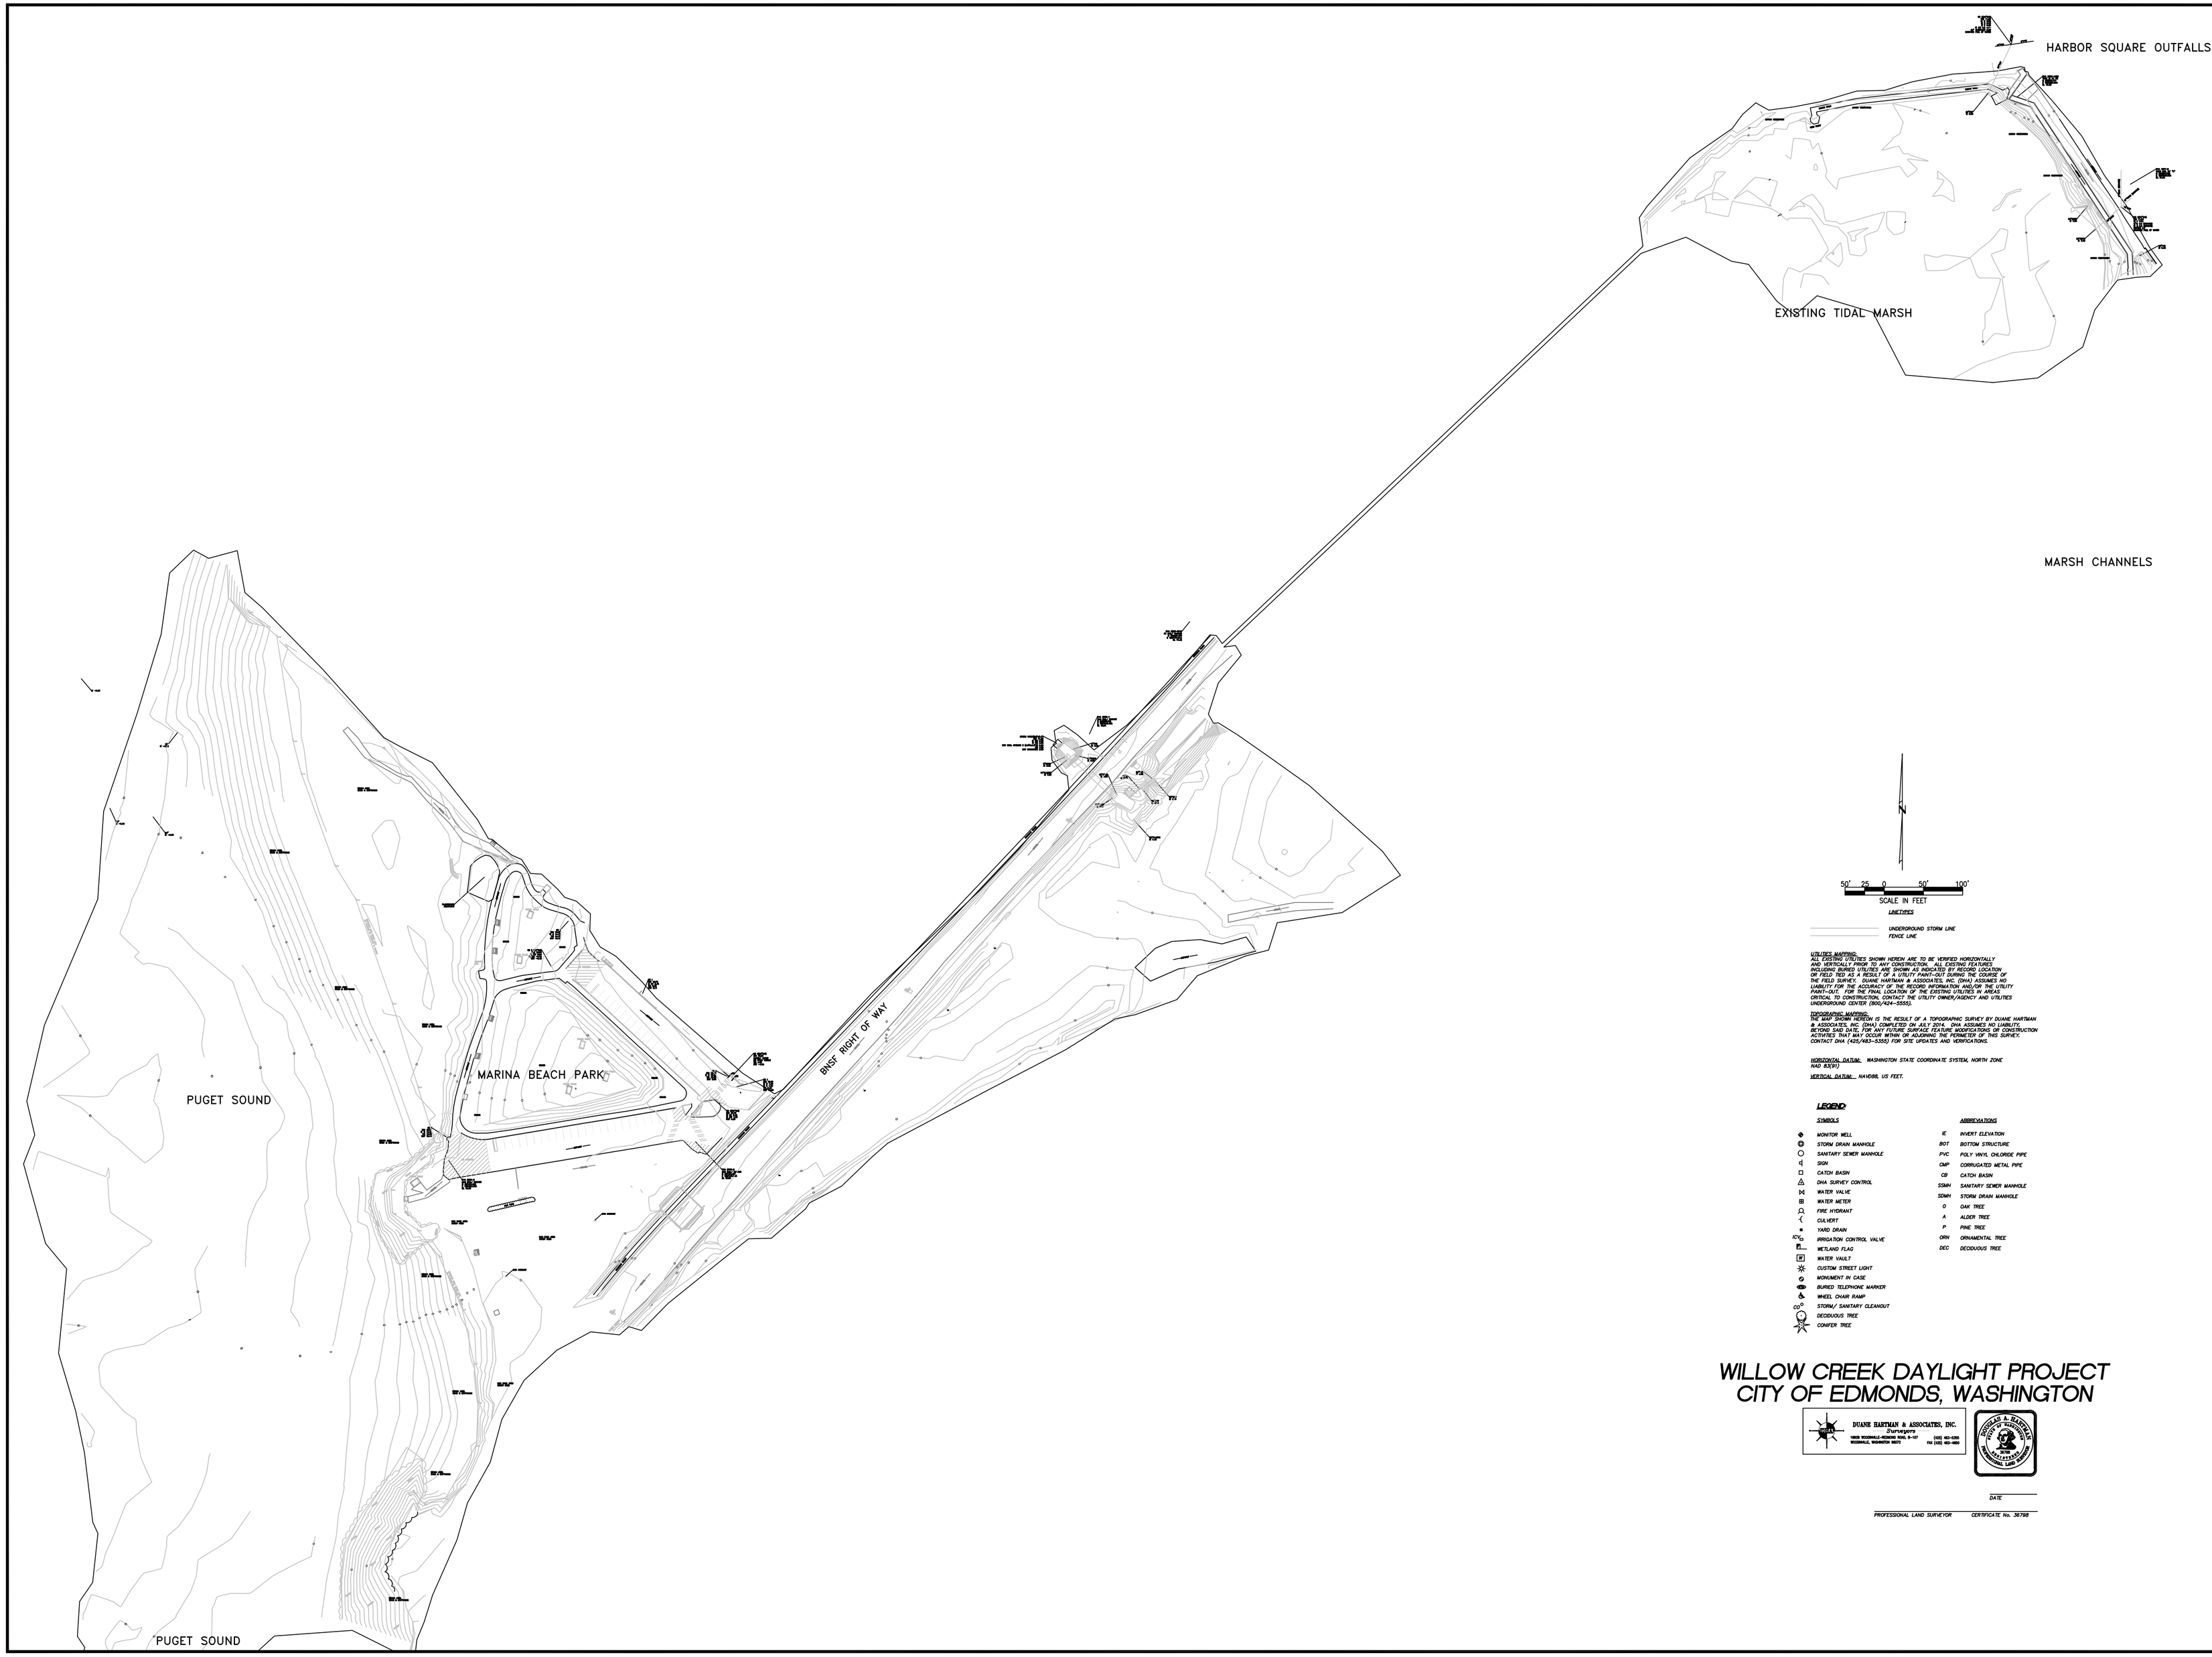

CALL 2 DAYS
BEFORE YOU DIG
1-800-424-5555

LINETYPES

UNDERGROUND STORM LINE
FENCE LINE

UTILITIES WARNING:
ALL EXISTING UTILITIES SHOWN HEREIN ARE TO BE VERIFIED HORIZONTALLY AND VERTICALLY BY THE CONTRACTOR PRIOR TO ANY EXCAVATION. UTILITIES INCLUDING BURIED UTILITIES ARE SHOWN AS INDICATED BY RECORD LOCATION OR FIELD TIED AS A RESULT OF A UTILITY PART-OUT DURING THE COURSE OF THE FIELD SURVEY. DUANE HARTMAN & ASSOCIATES, INC. (DHA) ASSUMES NO LIABILITY FOR THE ACCURACY OF THE RECORD INFORMATION AND/OR THE UTILITY LOCATIONS SHOWN. IT IS THE RESPONSIBILITY OF THE CONTRACTOR, WHERE CRITICAL TO CONSTRUCTION, CONTACT THE UTILITY OWNER/AGENCY AND UTILITIES UNDERGROUND CENTER (800/424-5555).

TOPOGRAPHIC MAPPING:
THE MAP SHOWN HEREON IS THE RESULT OF A TOPOGRAPHIC SURVEY BY DUANE HARTMAN & ASSOCIATES, INC. (DHA) COMPLETED ON JULY 2014. DHA ASSUMES NO LIABILITY BEYOND SAID DATE FOR ANY FUTURE SURFACE FEATURE MODIFICATIONS OR CONSTRUCTION CHANGES. IT IS THE RESPONSIBILITY OF THE CONTRACTOR TO VERIFY THIS SURVEY. CONTACT DHA (425/483-5355) FOR SITE UPDATES AND NOTIFICATIONS.

HORIZONTAL DATUM: WASHINGTON STATE COORDINATE SYSTEM, NORTH ZONE NAD 83(91)

VERTICAL DATUM: NAVD88, US FEET.

LEGEND

SYMBOLS		ABBREVIATIONS	
	MONITOR WELL	IE	INVERT ELEVATION
	STORM DRAIN MANHOLE	BOT	BOTTOM STRUCTURE
	SANITARY SEWER MANHOLE	PVC	POLY VINYL CHLORIDE PIPE
	SIGN	CMP	CORRUGATED METAL PIPE
	CATCH BASIN	CB	CATCH BASIN
	DHA SURVEY CONTROL	SSMH	SANITARY SEWER MANHOLE
	WATER VALVE	SDMH	STORM DRAIN MANHOLE
	WATER METER	O	OAK TREE
	FIRE HYDRANT	A	ALDER TREE
	CULVERT	P	PINE TREE
	YARD DRAIN	ORN	ORNAMENTAL TREE
	IRRIGATION CONTROL VALVE	DEC	DECIDUOUS TREE
	WETLAND FLAG		
	WATER VAULT		
	CUSTOM STREET LIGHT		
	MONUMENT IN CASE		
	BURIED TELEPHONE MARKER		
	WHEEL CHAIR RAMP		
	STORM/ SANITARY CLEANOUT		
	DECIDUOUS TREE		
	CONIFER TREE		

WILLOW CREEK DAYLIGHT PROJECT
CITY OF EDMONDS, WASHINGTON

DUANE HARTMAN & ASSOCIATES, INC.
Surveyors
14505 BOTHELL-EVERETT HWY, S-107
MUKILTEO, WASHINGTON 98275
(206) 483-5355
FAX (425) 493-4666

REGISTERED & PROFESSIONAL LAND SURVEYOR
STATE OF WASHINGTON
DUANE A. HARTMAN
18890
LAND SURVEYOR

DATE

PROFESSIONAL LAND SURVEYOR CERTIFICATE No. 36798

NO.	DATE	BY	REVISION

	BY	DATE
DESIGN	DHA	9/10/14
DRAWN		
CHECKED		
APPROVED		

APPROVED BY

ROBERT S. ENGLISH, P.E.
CITY ENGINEER

DATE

CITY OF EDMONDS
ENGINEERING DIVISION
121 5TH AVENUE NORTH
EDMONDS, WASHINGTON 98020
(425) 771-0220

Est 1890

WILLOW CREEK DAYLIGHT
FEASIBILITY STUDY
TOPOGRAPHIC SURVEY

H. SCALE 1"=100

V. SCALE

SHEET

OF SHEETS

JOB NO.