


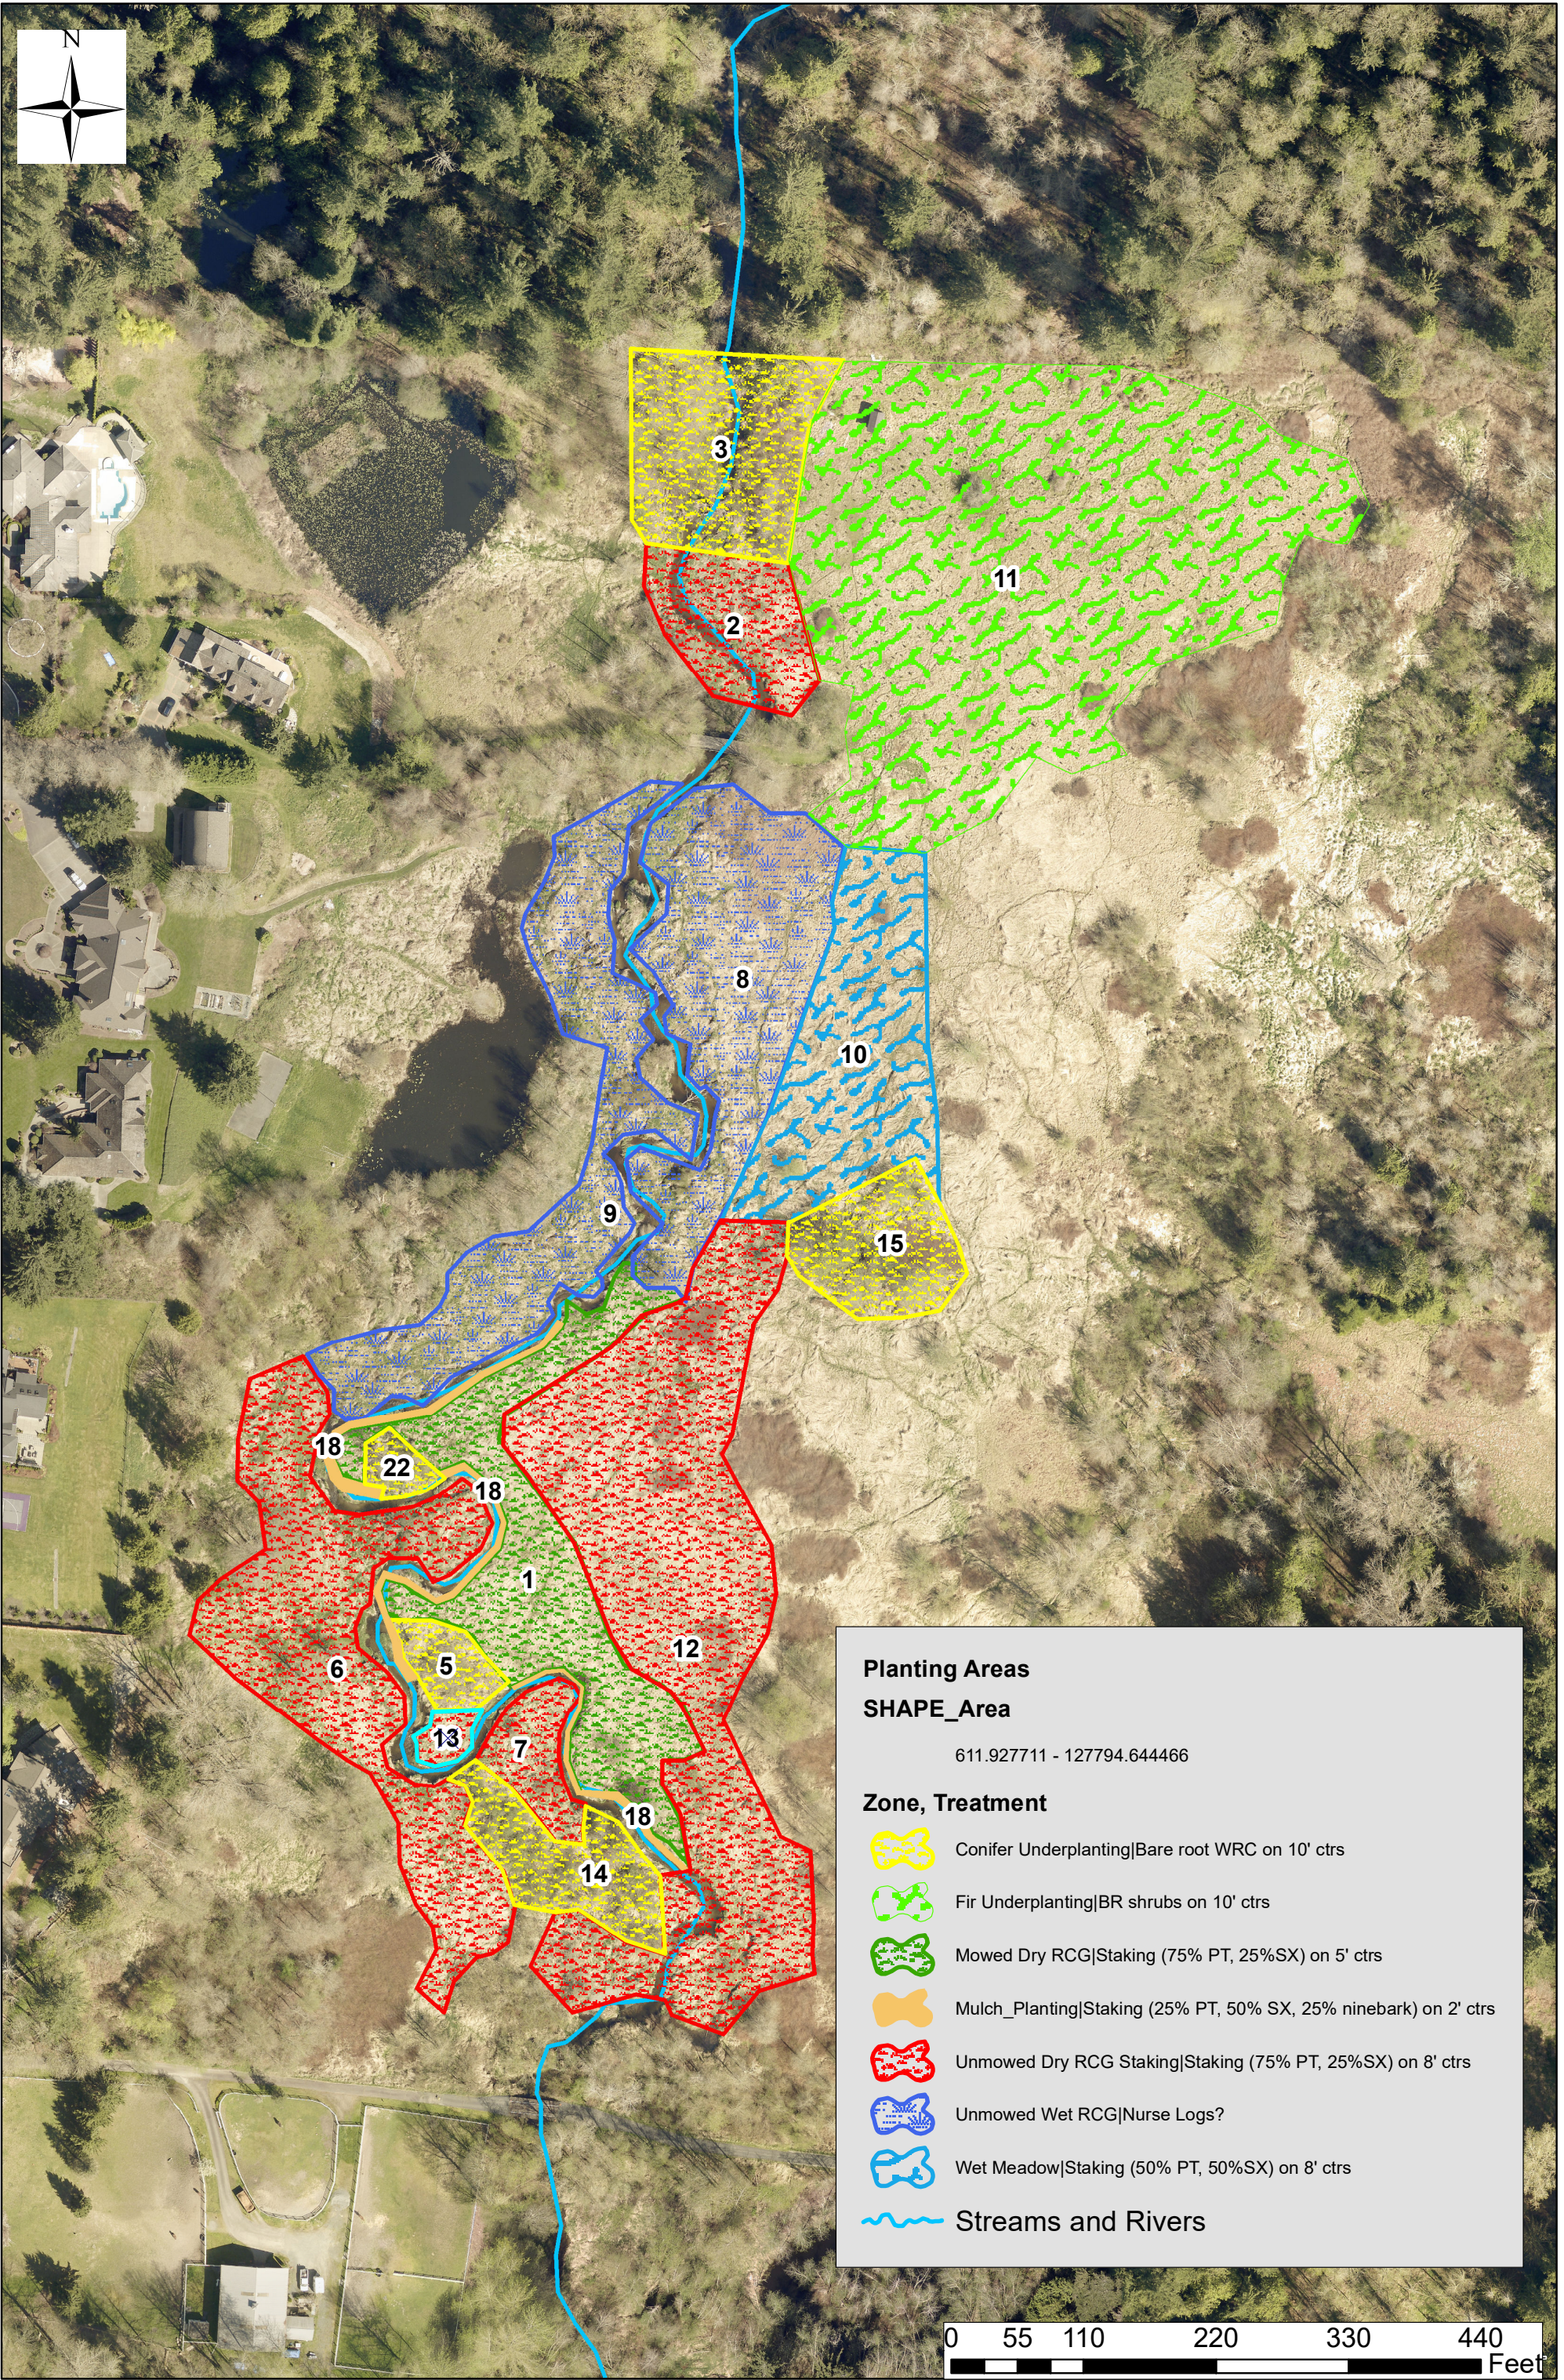

Seawest Granston Phase 1 Planting Plan